PHASING PLAN

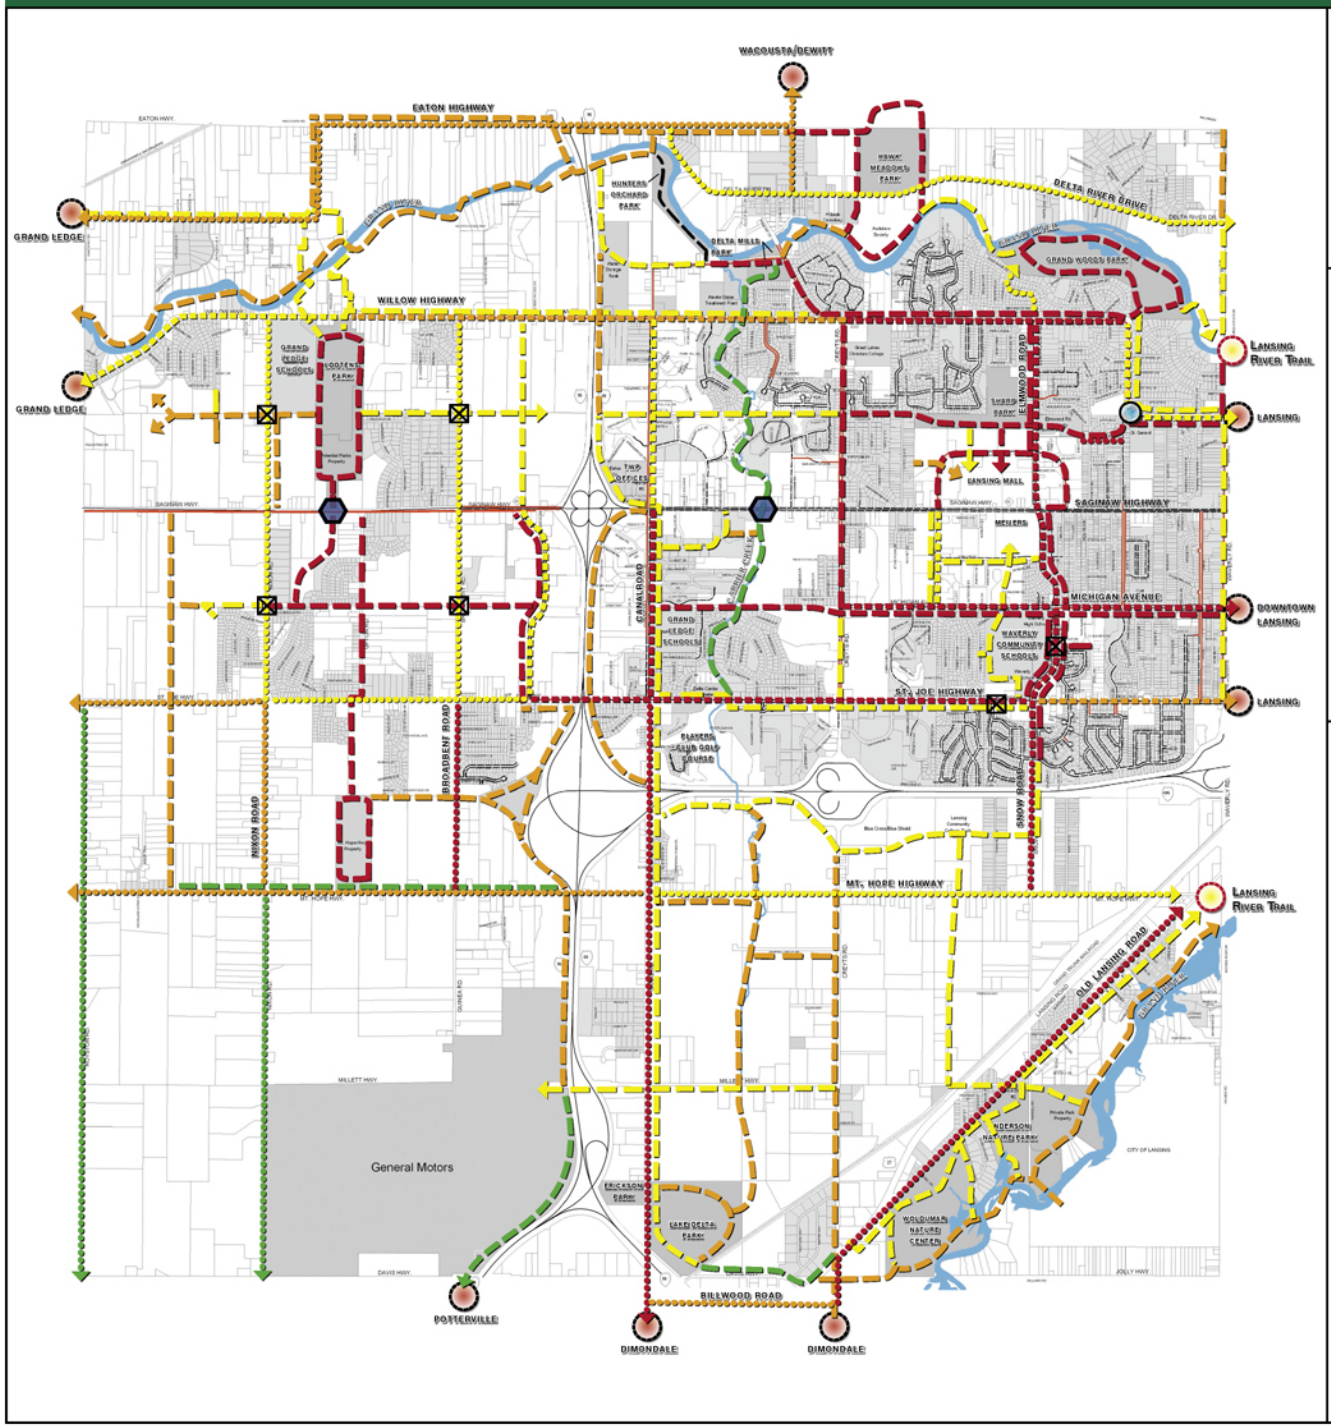

DELTA TRAILS

DELTA TOWNSHIP NON-MOTORIZED TRANSPORTATION PLAN

LEGEND

- PROPOSED LANE CONVERSION
- PROPOSED BIKE LANES
- PROPOSED SHARED USE PATH
- EXISTING SHARED USE PATH
- PHASE I
- PHASE II
- PHASE III
- PHASE IV
- PROPOSED MID-BLOCK CROSSING
- PROPOSED PEDESTRIAN BRIDGE OVERPASS
- PROPOSED SIDEWALK
- EXISTING SIDEWALK
- POSSIBLE FUTURE TRAIL CONNECTION FOR DELTA TRAILS
- POSSIBLE COMMUNITY CONNECTION FOR DELTA TRAILS
- POSSIBLE TRAFFIC ROUND-A-BOUT

Base Information Provided by the Delta Charter Township Engineering Department

NOVEMBER, 2004

N
W E
S

1/2 1/4 0 1/2 1
MILES

Prepared By:

LANDSCAPE ARCHITECTS & PLANNERS, INC.
Landscape Architecture • Site Design • Land Planning
Lansing, Mi 48906 · 517.485.5500 · info@lapinc.net