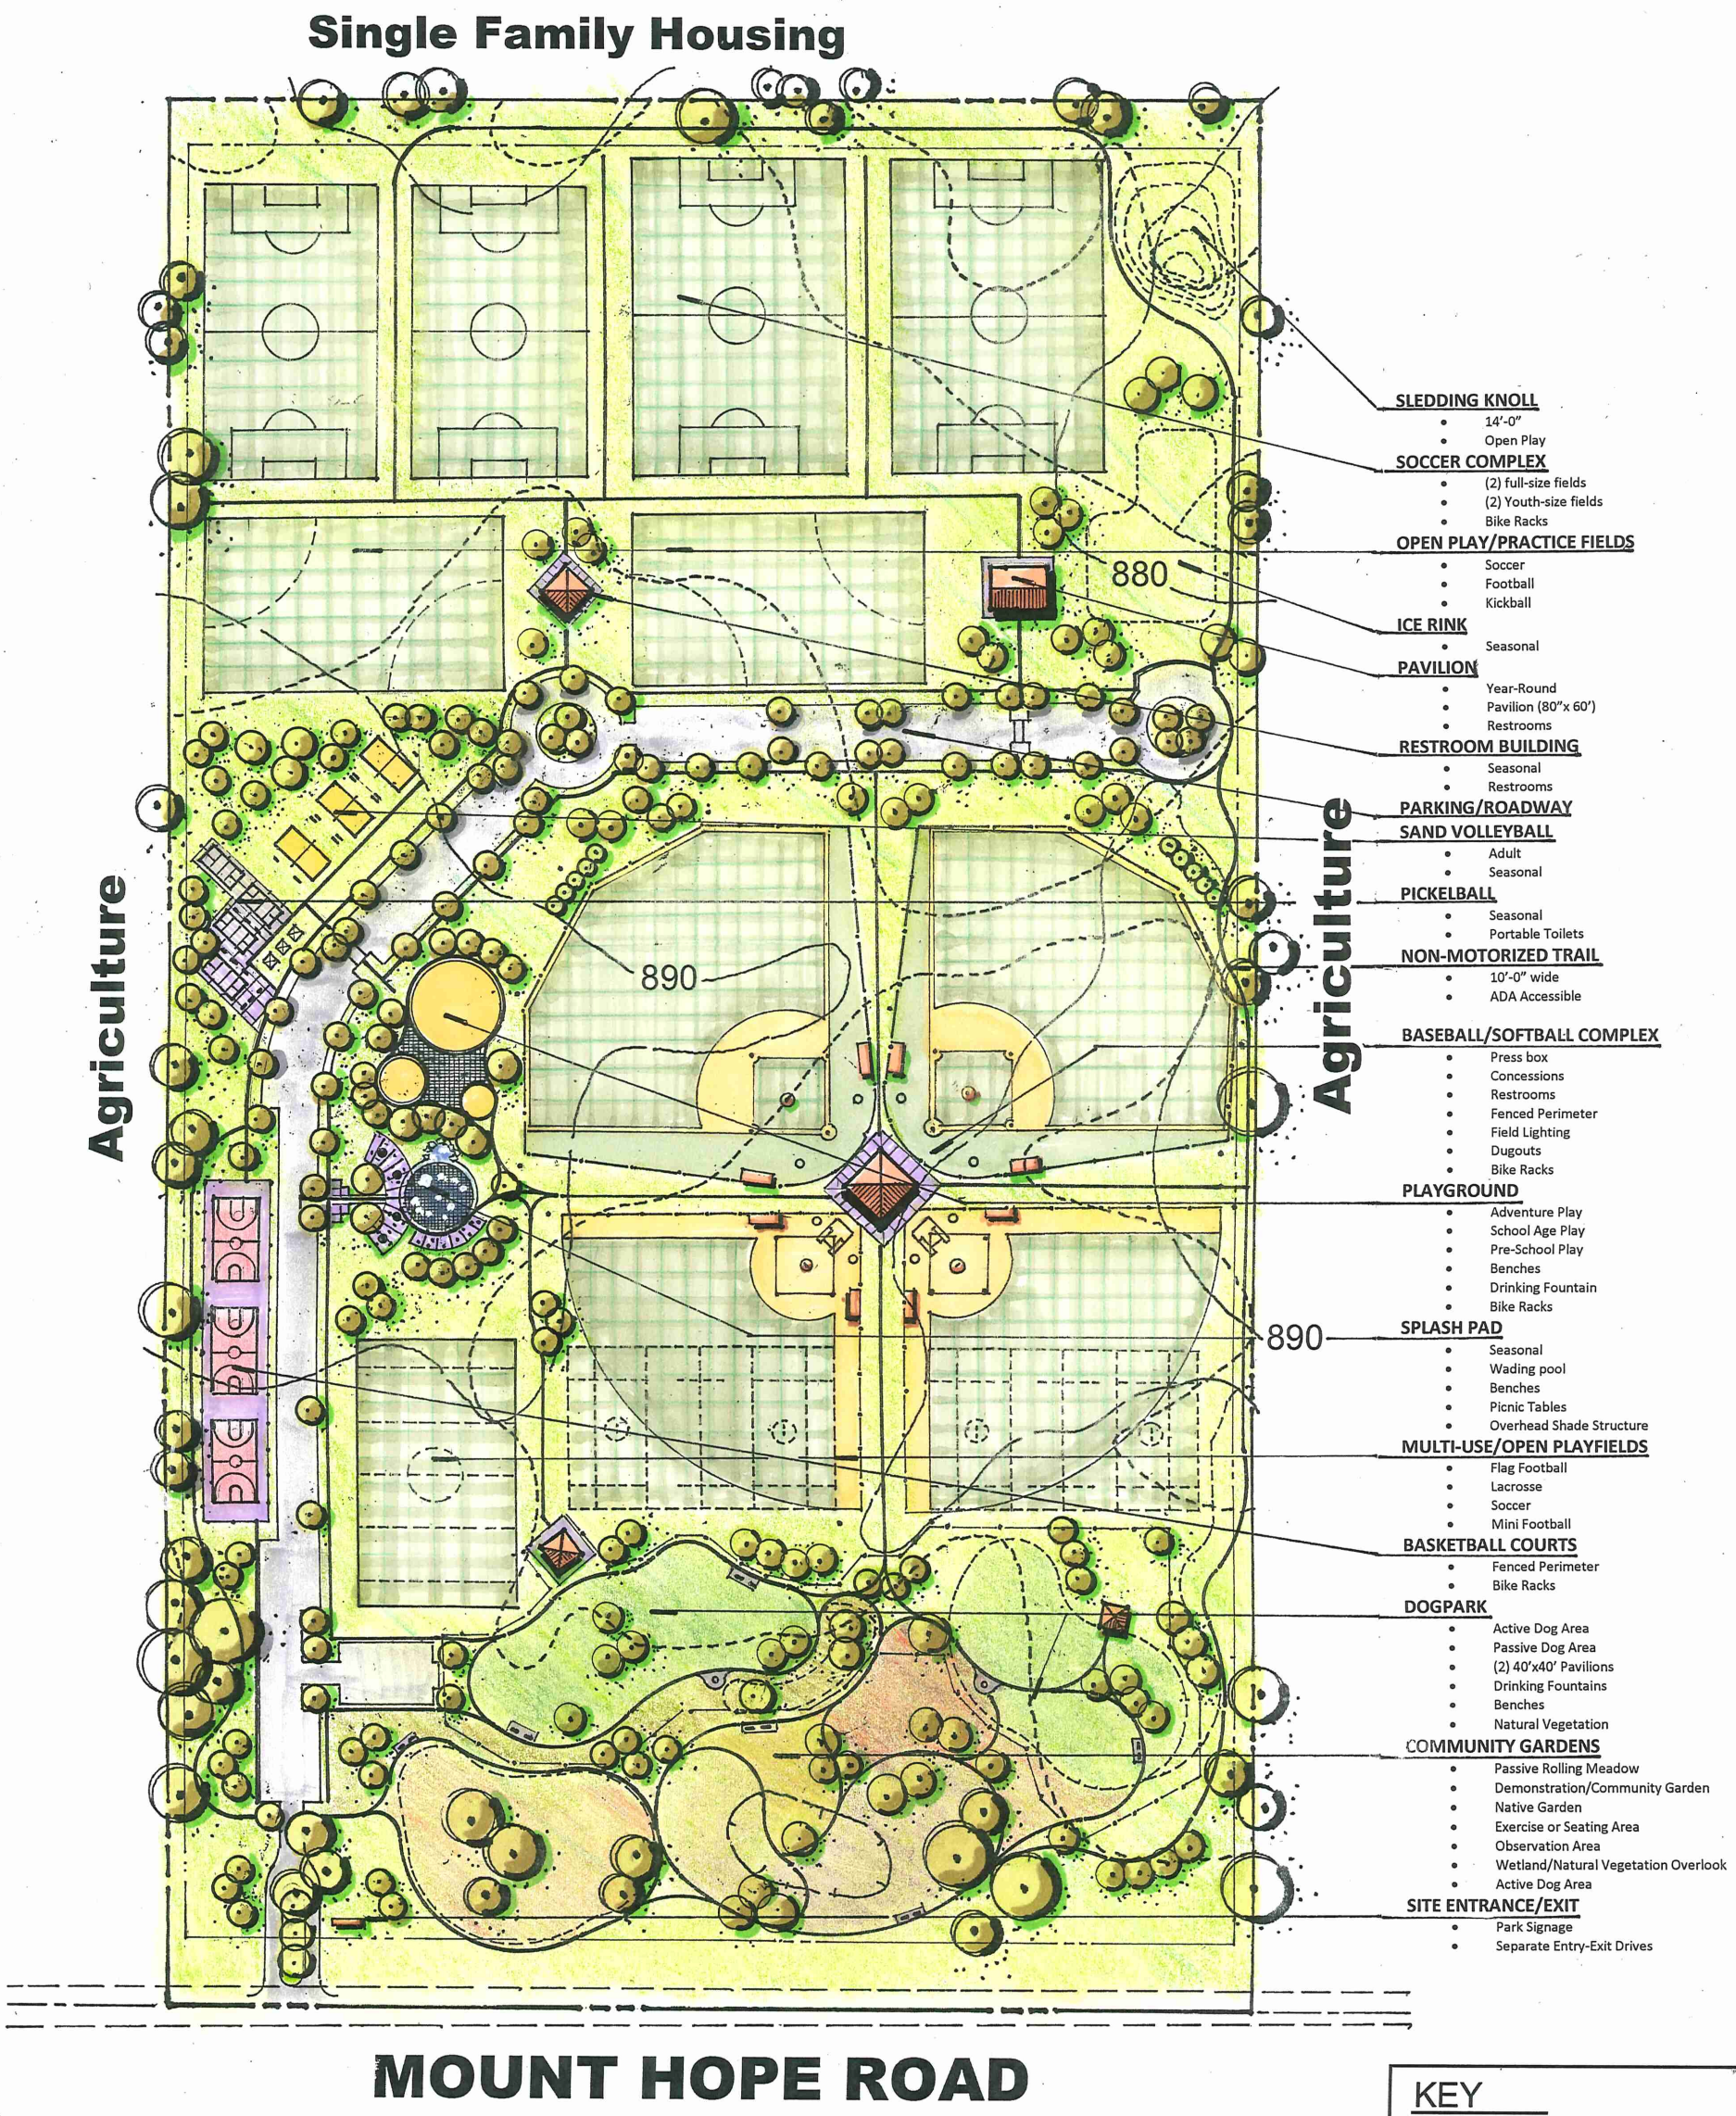

KEY

Soil Outline

Ex. Contour

Trees, under story

North

1" = 200'

CHARTER TOWNSHIP OF DELTA

MOUNT HOPE PARK

Schematic Land-Use Concept

CONCEPT B

November 15, 2014

Delta Township

c2ae
elevating human achievement

321 Spear